Name of work:- Construction of Library building near Venugopala Swamy Temple Road in ward no-02.

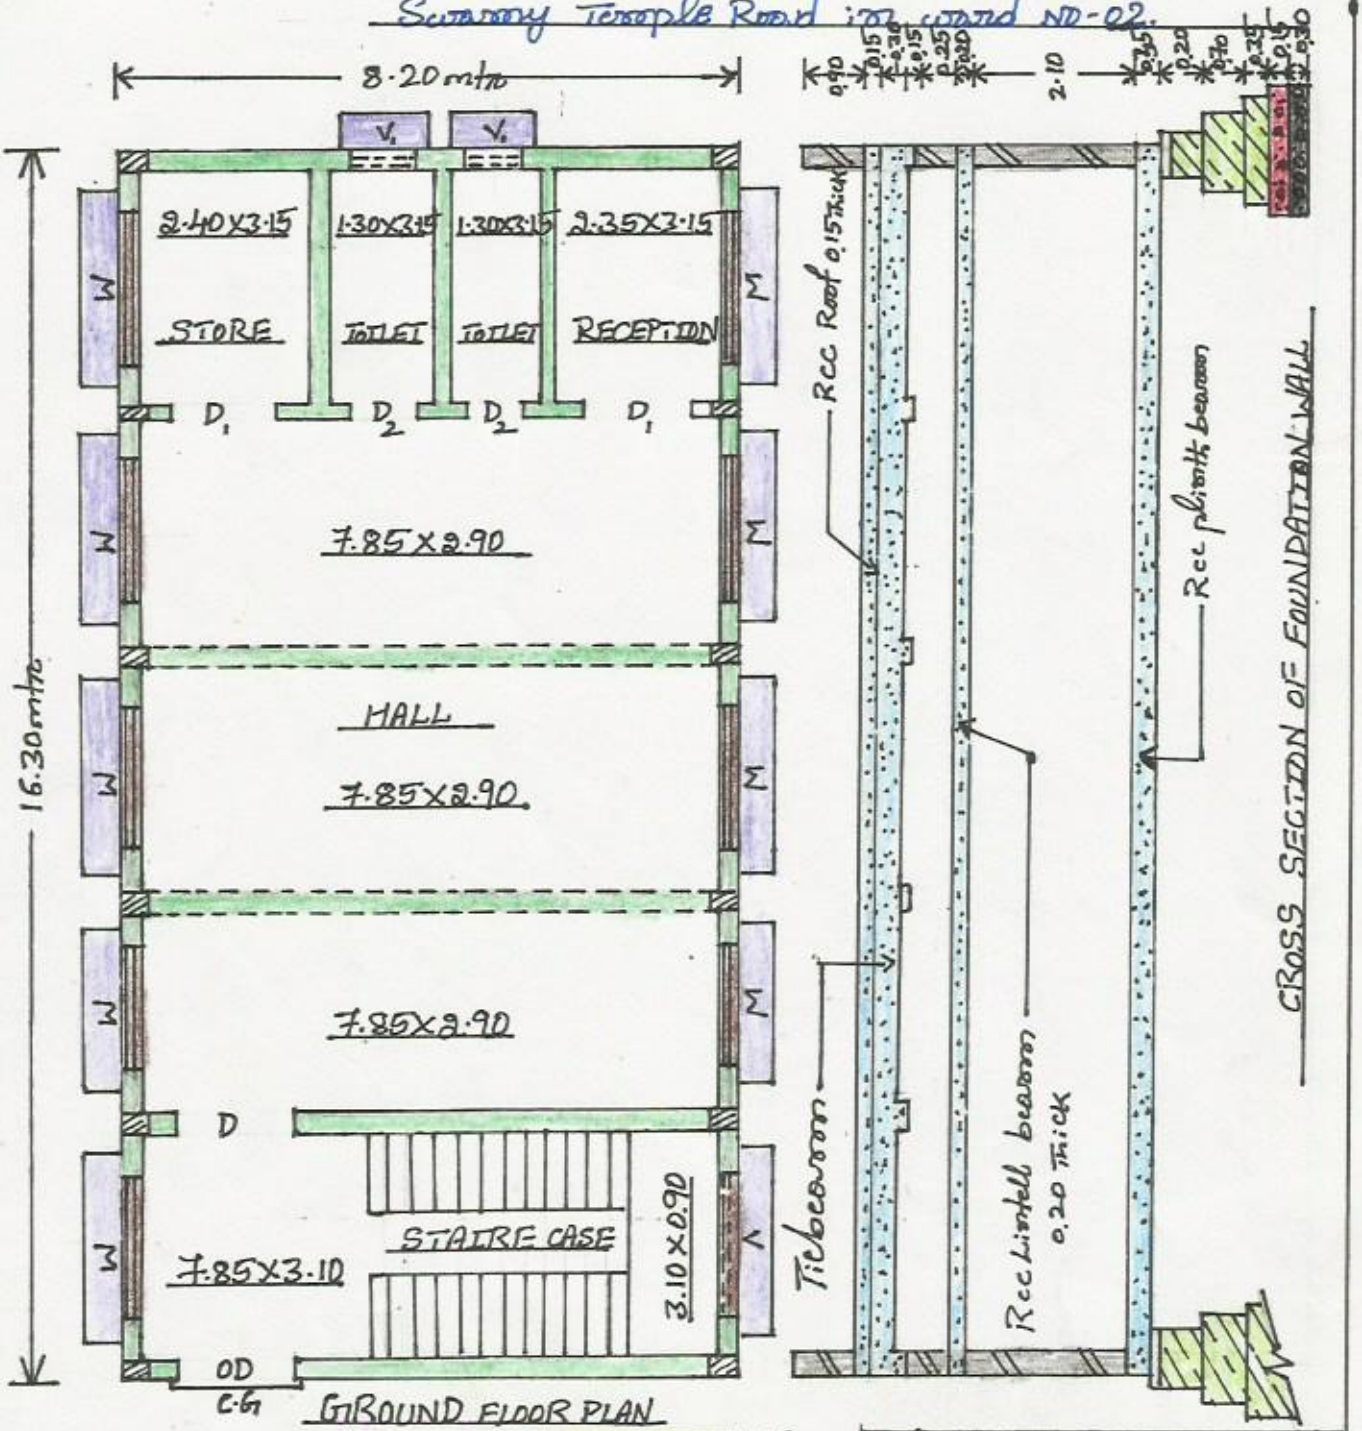

INDEX:-

Columns:-12 Nos 0.30X0.20

D:-1X1.50X2.10

D_1:-2X0.90X2.10

D_2:-2X0.75X2.10

W:-9X1.80X1.25

V:-1X3.10X0.60

V_1:-2X0.75X0.60

Asst. Executive Engineer
Project Division
Yelahanka Zone
Bangalore